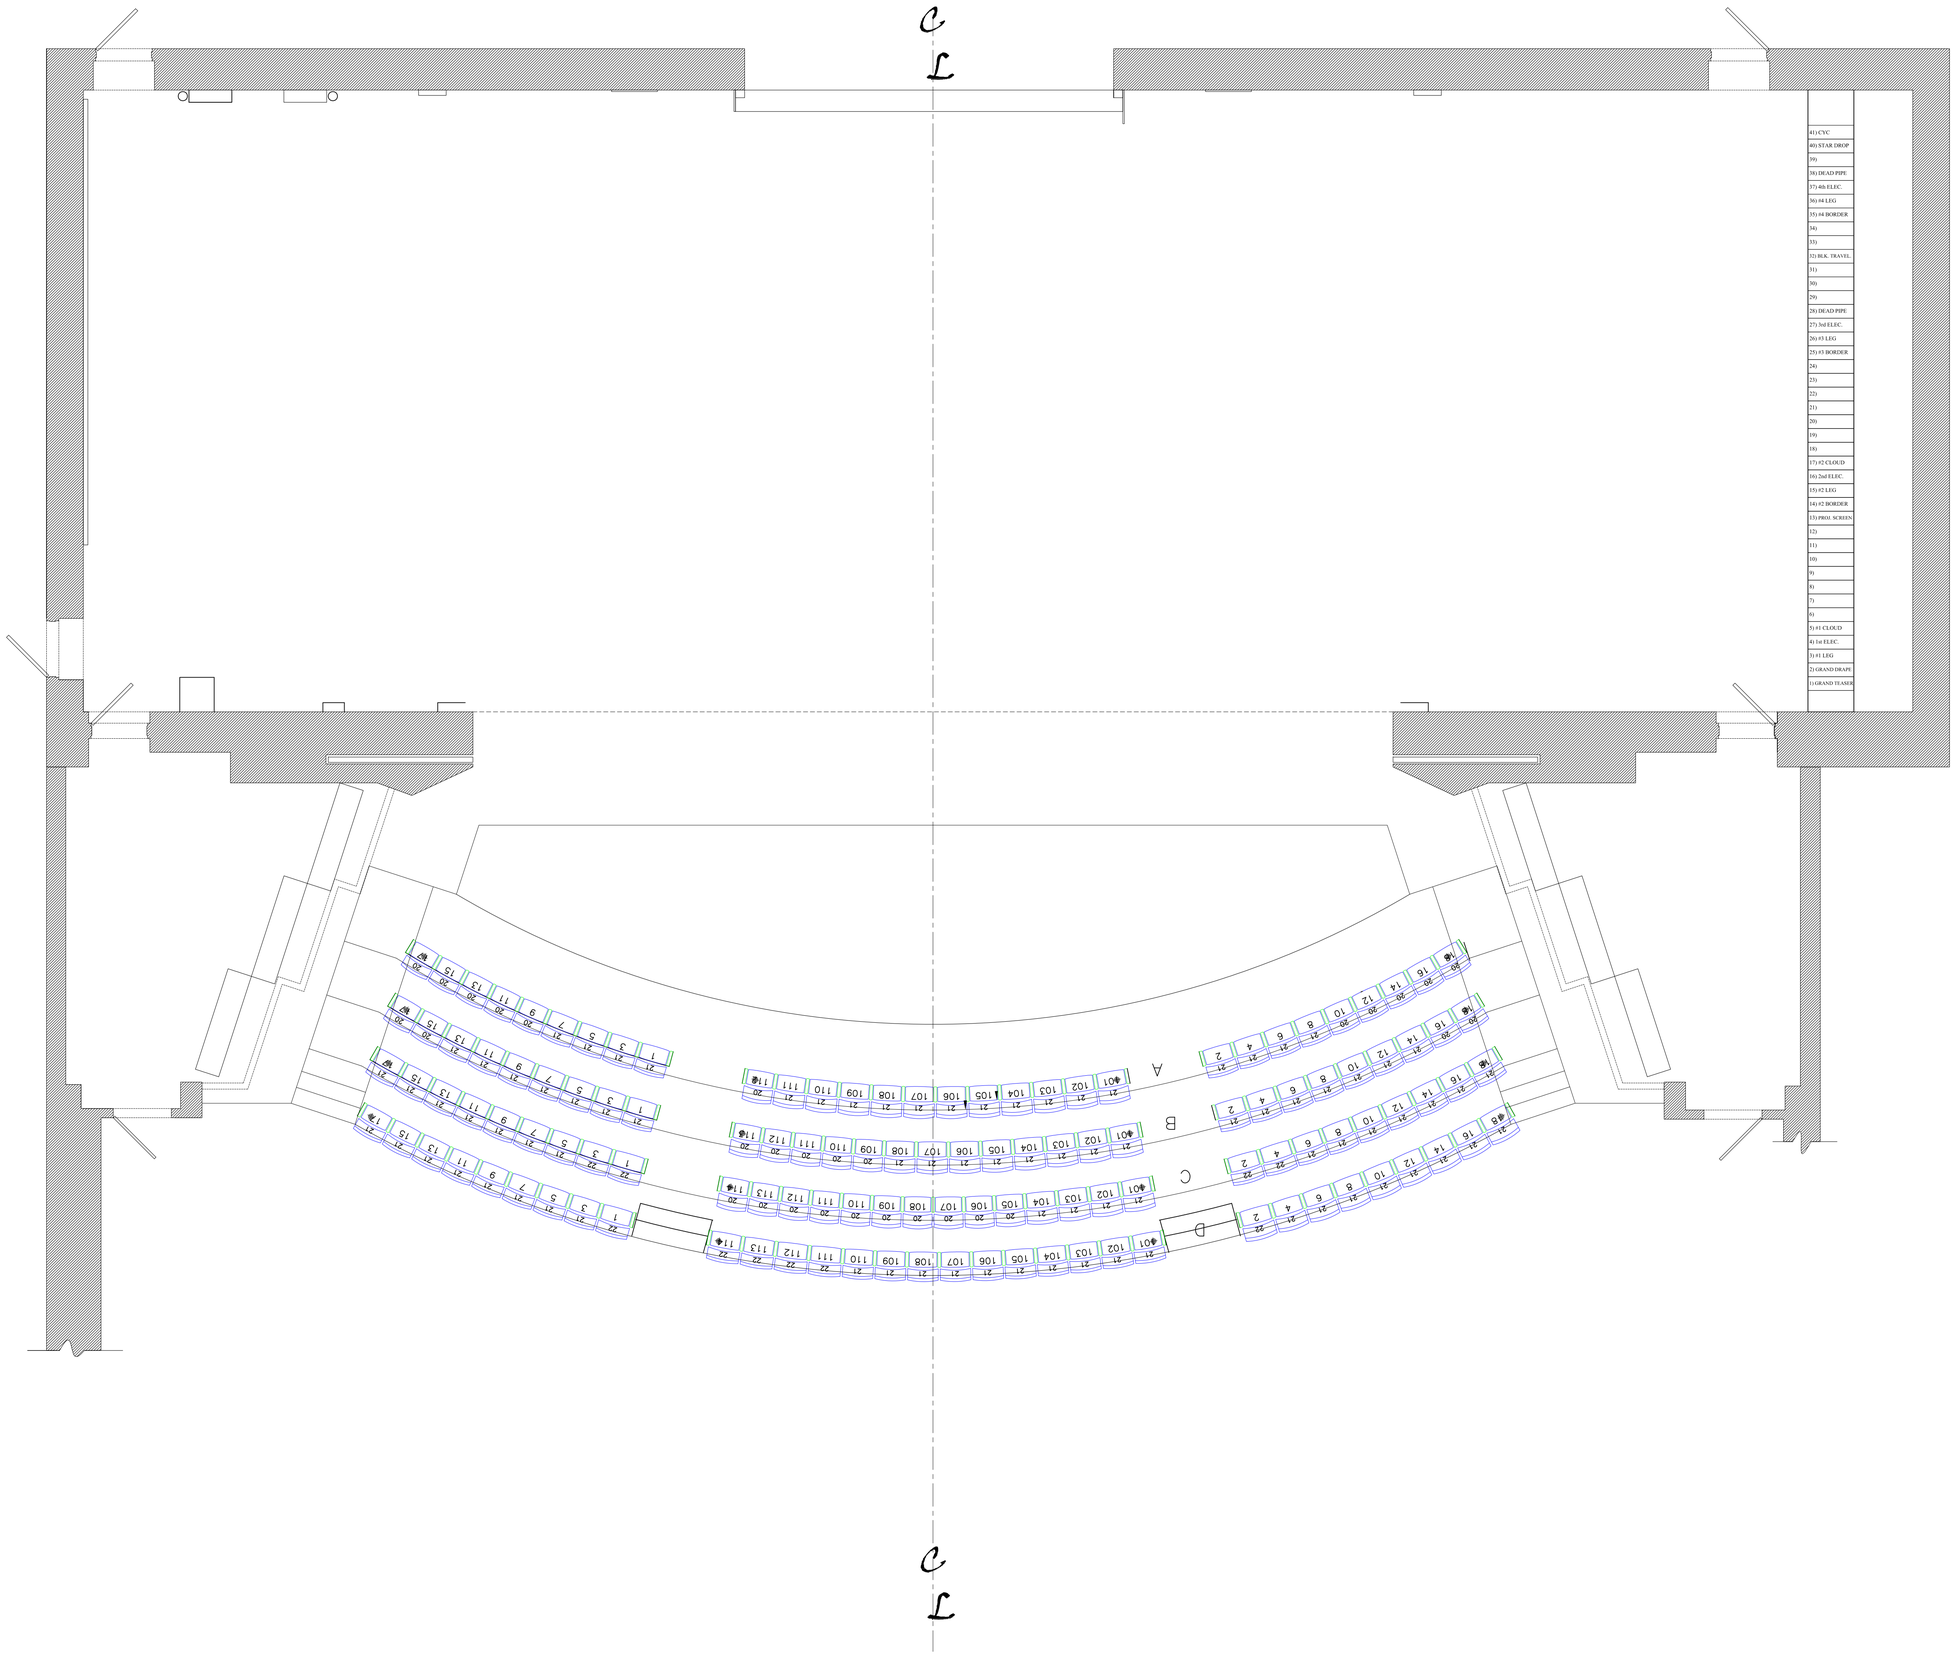

SANTA CLARITA

PERFORMING ARTS CENTER

AT COLLEGE OF THE CANYONS

MAIN STAGE

Santa Clarita PERFORMING ARTS Center
College of the Canyons

TECHNICAL DIRECTOR

BRODIE ALAN STEELE
(661) 362-5041
brodie.steele@canyons.edu

ASSISTANT TECHNICAL DIRECTOR

MICHELLE WALL
(661) 362-3667
michelle.wall @canyons.edu

DRAWING

GROUND PLAN

DATE

1-1-11

NO. I OF

SCALE

¼" = 1'-0"